290 N 100 W, LOGAN, UTAH 84321
PHONE 435.716.9020 FAX 435.716.9001
www.loganutah.org

GARAGE WALL SECTION

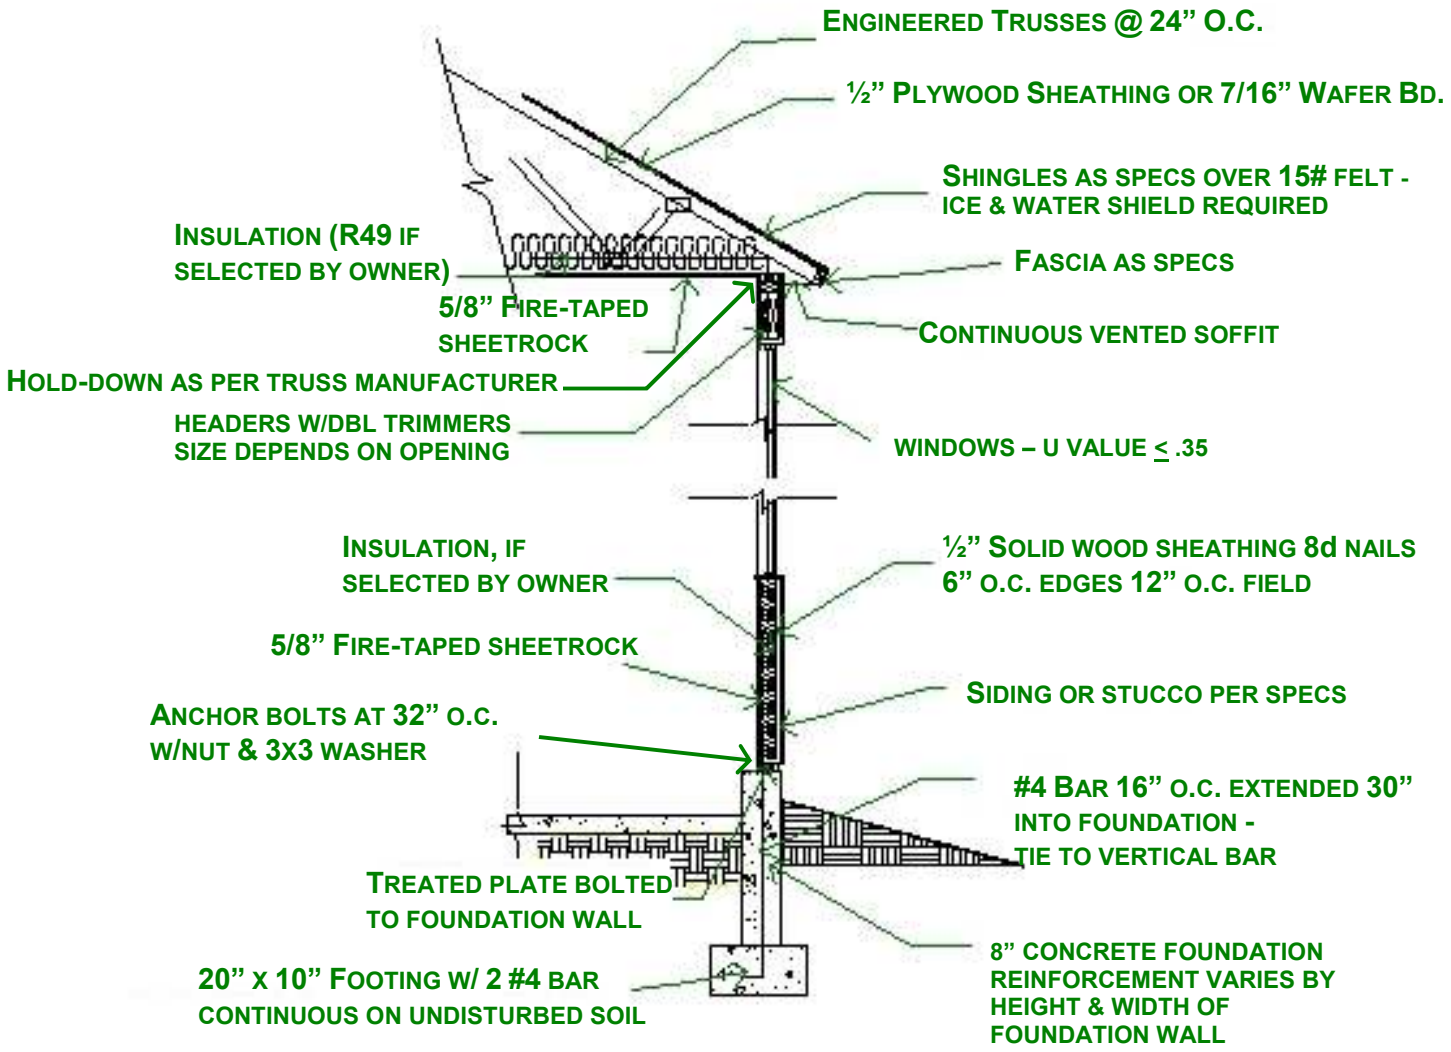

SAMPLE ONLY